SUNDRE FOREST PRODUCTS INC.

SURVEY PLAN SHOWING

ACCESS ROAD
DLO 071627

WITHIN THEORETICAL

N. 1/2 Sec. 33 & W. 1/2 34,
Twp. 40, Rge. 13, W. 5 Mer.

AND

ADJOINING THEORETICAL ROAD ALLOWANCE

CLEARWATER COUNTY

ALBERTA

2016

SCALE = 1 : 5000

METRIC

0 50 100 250 500

LAND STATUS:

AOA	Area Operating Agreement
CNT	Consultative Notation
DLO	Department License Occupation
DML	Department Miscellaneous Lease
EZE	Easement
FMA	Forest Management Agreement
FRD	Forestry Trunk Road
ISP	Industrial Sample Plot
LOC	License of Occupation
MLP	Miscellaneous Permit
MLL	Miscellaneous Lease
MSL	Mineral Surface Lease
NAA	Order-in-Council Natural Area
PLA	Pipeline Agreement
PML	TP & R Miscellaneous Lease
PNT	Protective Notation
RDS	Provisional Roadway
SME	Surface Material Exploration License
SML	Surface Material Lease
TFA	Temporary Field Authorization
TPA	Trapping Area

ABBREVIATIONS:

A	Arc
ASCM	Alberta Survey Control Marker
ATS	Alberta Township System
Calc.	Calculated
CH.M.	Chord Measured
C. of T.	Certificate of Title
C.S.	Counter Sunk
C.S.R.S.	Canadian Spatial Reference System
D	Delta
E	East
ER	Environmental Reserve
EST.	Established
FCP.	Fence Corner Post
FD	Found
FD No MK	Found no Mark
GNSS	Global Navigation Satellite System
HA	Hectares
I.	Statutory Iron Post
M.	Mound
Mer.	Meridian
MK'D	Marked
Mp	Marker Post
MR	Municipal Reserve
N	North
NAD	North American Datum
P	Standard Brass Cap
Pit	4 Pits
Pl.	Placed
POS.	Position
PUL	Public Utility Lot
R	Radius
(R)	Radial Bearing
RE-EST.	Re-established
REF.	Reference
Rge.	Range
R/W	Right of Way
S	South
SR	School Reserve
Sec.	Section
Temp.	Temporary
Twp.	Township
UTM	Universal Transverse Mercator
W	West
WIT	Witness
Wo.	Wood Post

NOTES:

STATUTORY IRON POSTS FOUND ARE SHOWN THUS: ●
STATUTORY IRON POSTS PLACED ARE SHOWN THUS: ○ AND ARE MARKED P090.
IRON BARS FOUND ARE SHOWN THUS: ♦
IRON BARS PLACED ARE SHOWN THUS: ◊
FOUND SPIKES ARE SHOWN THUS: ▲
PLACED SPIKES ARE SHOWN THUS: △
ALBERTA SURVEY CONTROL MARKERS FOUND ARE SHOWN THUS: ⧋
TEMPORARY POINTS ARE SHOWN THUS: x
DISTANCES ARE SHOWN IN METRES AND DECIMALS THEREOF AND ARE GROUND.
ALL PLACED AND FOUND STATUTORY IRON POSTS ARE FLUSH WITH THE GROUND UNLESS NOTED OTHERWISE.
AREA REFERRED TO IS BOUNDED THUS: ——
TOWNSHIP FABRIC IS BASED UPON ATS V4.1.
THE GEO-REFERENCED POINT IS A FOUND STATUTORY IRON POST (NE 34-40-13-5) AND IS SHOWN THUS: ⊙ RP
WITH UTM NAD 83 (CSRS) COORDINATES OF: 5,816,676.03 N
583,069.81 E
COMBINED SCALE FACTOR: 0.999472
REFERENCE MERIDIAN: 117°W
PLAN BEARINGS ARE UTM NAD 83 (CSRS 2002) GRID DERIVED FROM GNSS OBSERVATIONS.

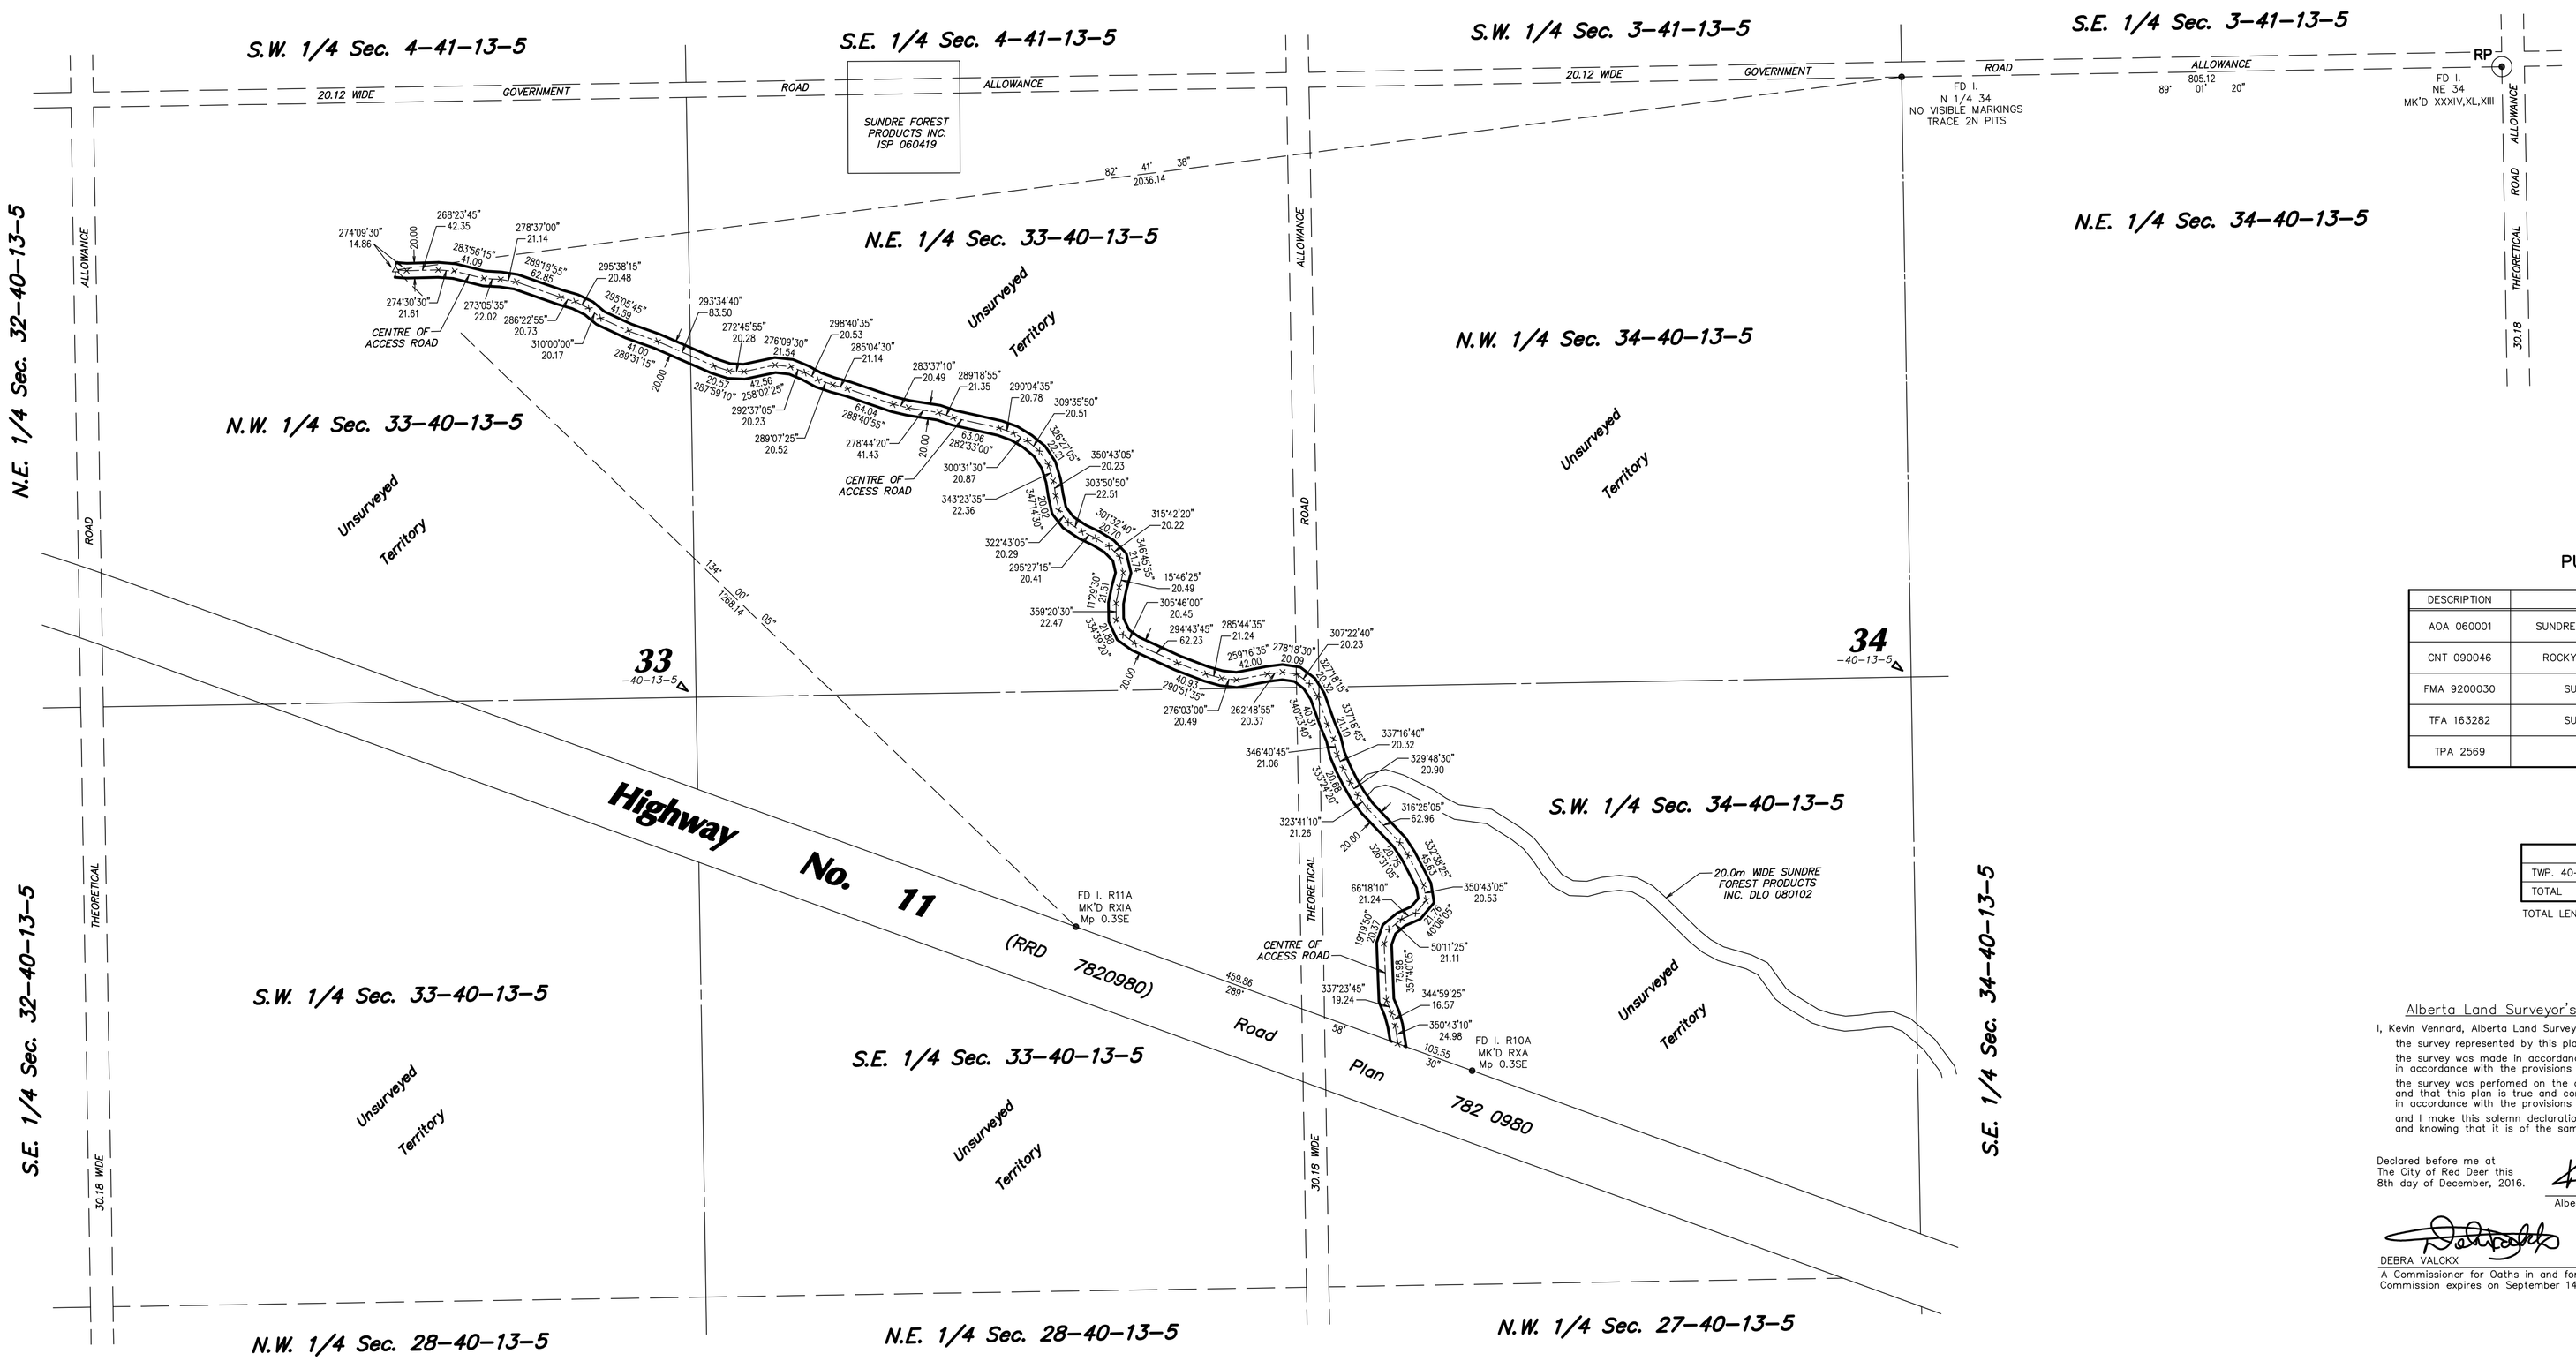

PUBLIC LAND STANDING TABLE

SEARCH DATE: NOVEMBER 30, 2016

DESCRIPTION	OWNER	LANDS AFFECTED
AOA 060001	SUNDRE FOREST PRODUCTS INC. (EXPIRED)	SEC. 33-40-13-5 SEC. 34-40-13-5
CNT 090046	ROCKY MOUNTAIN HOUSE OFFICE (SRD)	SEC. 33-40-13-5 SEC. 34-40-13-5
FMA 9200030	SUNDRE FOREST PRODUCTS INC.	SEC. 33-40-13-5 SEC. 34-40-13-5
TFA 163282	SUNDRE FOREST PRODUCTS INC.	SEC. 33-40-13-5 SEC. 34-40-13-5
TPA 2569	GARY MARCHILDON	SEC. 33-40-13-5 SEC. 34-40-13-5

TABLE OF AREAS

	LENGTH (m)	AREA
TWP. 40-13-5	2,035.43	4.07 HA. (10.06 AC.)
TOTAL	2,035.43	4.07 HA. (10.06 AC.)

TOTAL LENGTH OF 20.0m access road = 2.0 km.

Alberta Land Surveyor's Statutory Declaration

I, Kevin Vennard, Alberta Land Surveyor, solemnly declare that
the survey represented by this plan was made under my personal supervision,
the survey was made in accordance with good surveying practices and in accordance with the provisions of the Surveys Act,
the survey was perfomed on the date of November 23rd, 2016 and that this plan is true and correct, and is prepared in accordance with the provisions of the Public Lands Act,
and I make this solemn declaration conscientiously believing it to be true and knowing that it is of the same force and effect as if made under oath.

Declared before me at
The City of Red Deer this
8th day of December, 2016.

Alberta Land Surveyor

DEBRA VALCKX
A Commissioner for Oaths in and for Alberta.
Commission expires on September 14, 2017.

ALBERTA LAND SURVEYORS' ASSOCIATION
PERMIT NUMBER
P 090
BEMOCO LAND SURVEYING LTD.

REV	DATE	DESCRIPTION
0	December 8, 2016	Issued

BEMOCO LAND SURVEYING LTD
100, 6040-47th AVENUE
RED DEER, ALBERTA
PHONE: 403-342-2611

DRAWN BY: RFP CHK'D: WS

FILE No: W-010-16 D2A