TABLE OF CROSSINGS	
DRAWING No.	DESCRIPTION
CROSSING # 1	(1) ATCO PIPELINES R/W PLAN 022 1077
CROSSING # 2	(2) REA OVERHEARD POWERLINE
CROSSING # 3	(3) PONOKA COUNTY ROAD ALLOWANCE
CROSSING # 4	(4) KEYERA ENERGY LTD. R/W PLAN 6274 RS
CROSSING # 5	(5) ALTAGAS SERVICES DISTRIBUTION LINE
CROSSING # 6	(6) SUN CENTURY PETROLEUM CORP. R/W PLAN 862 2091
CROSSING # 7	(7) SUN CENTURY PETROLEUM CORP. R/W PLAN 052 1799

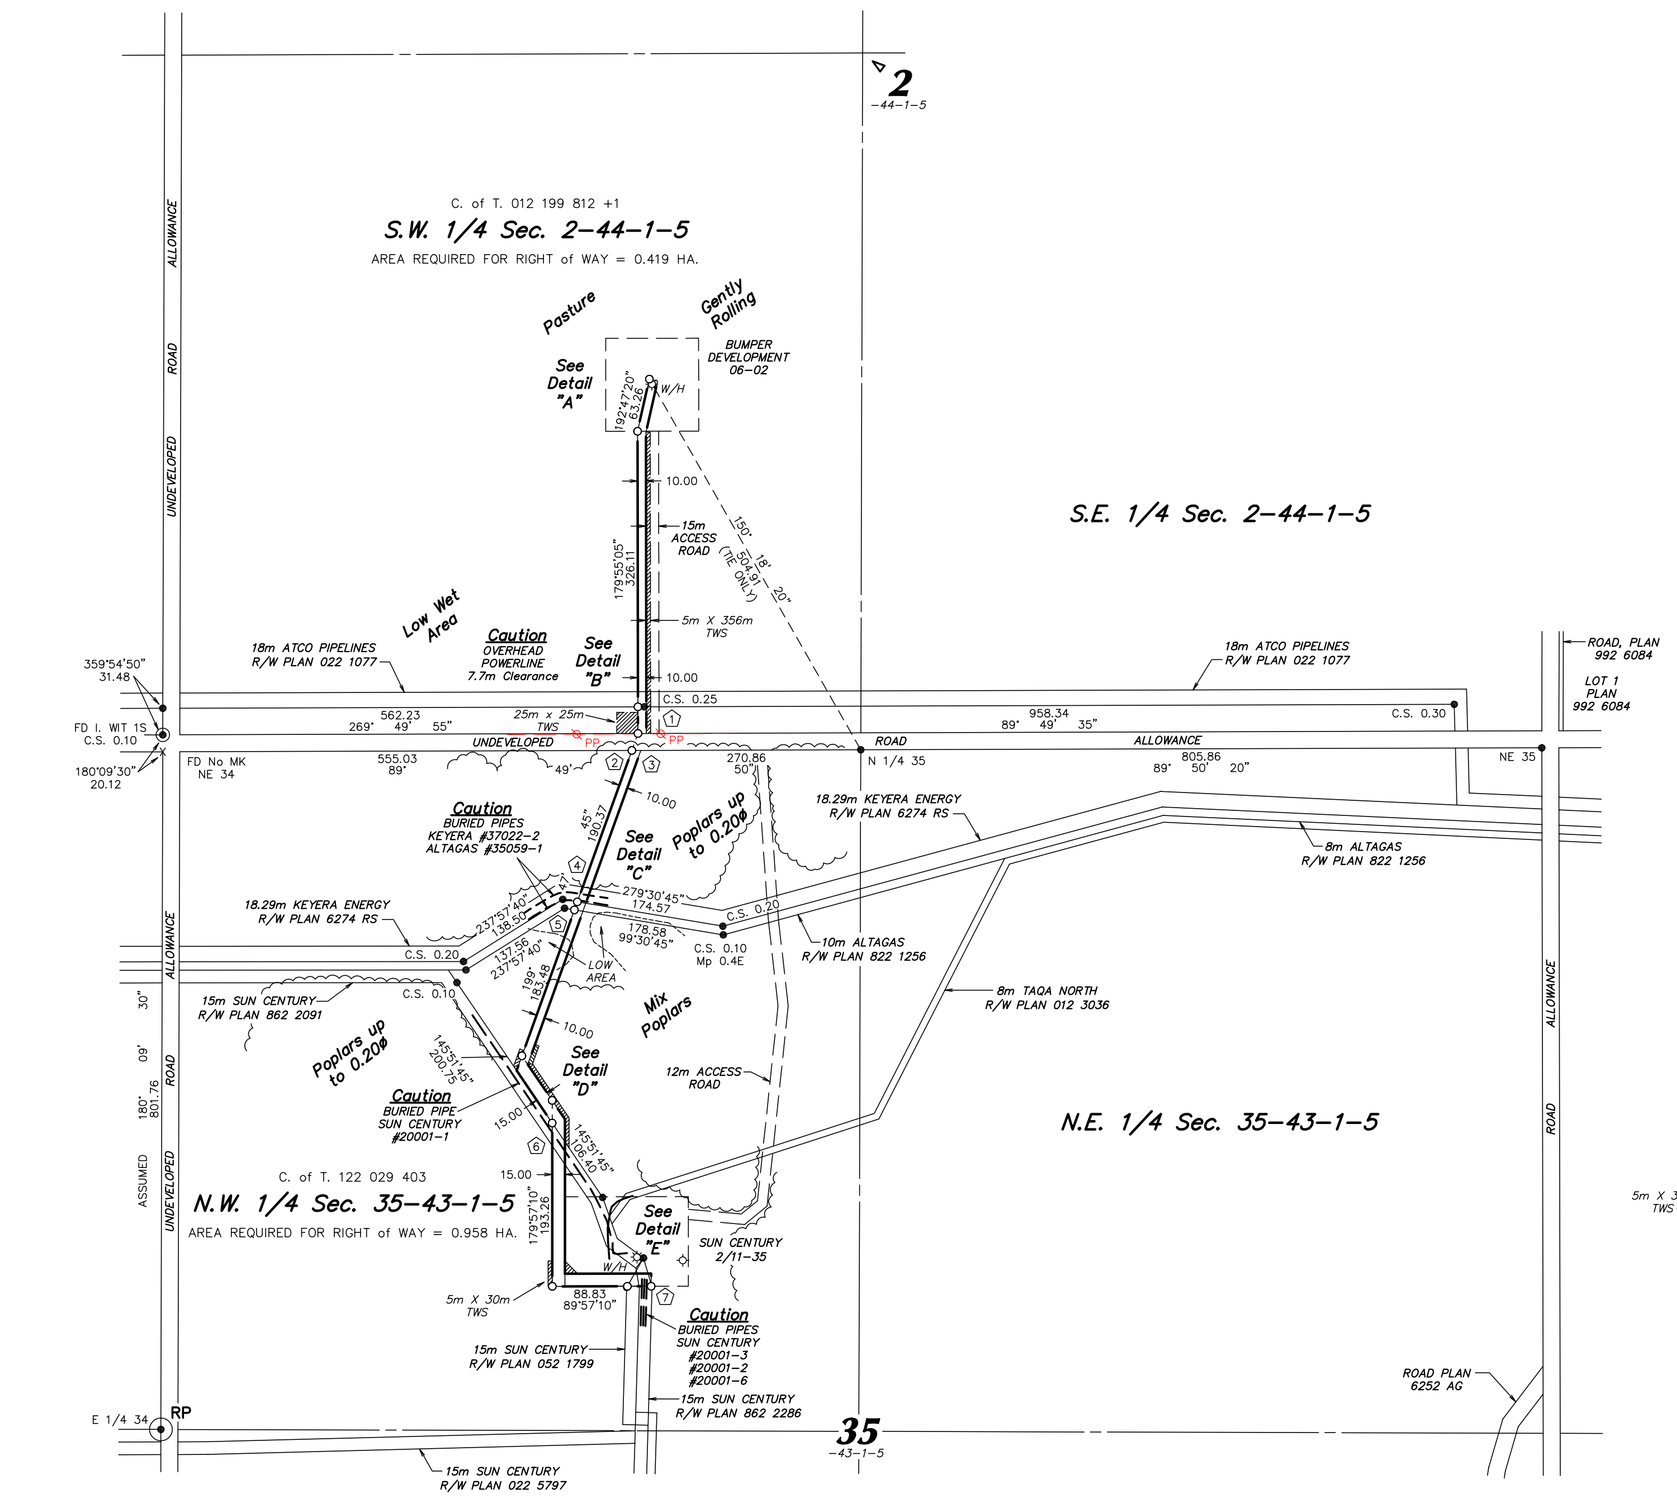

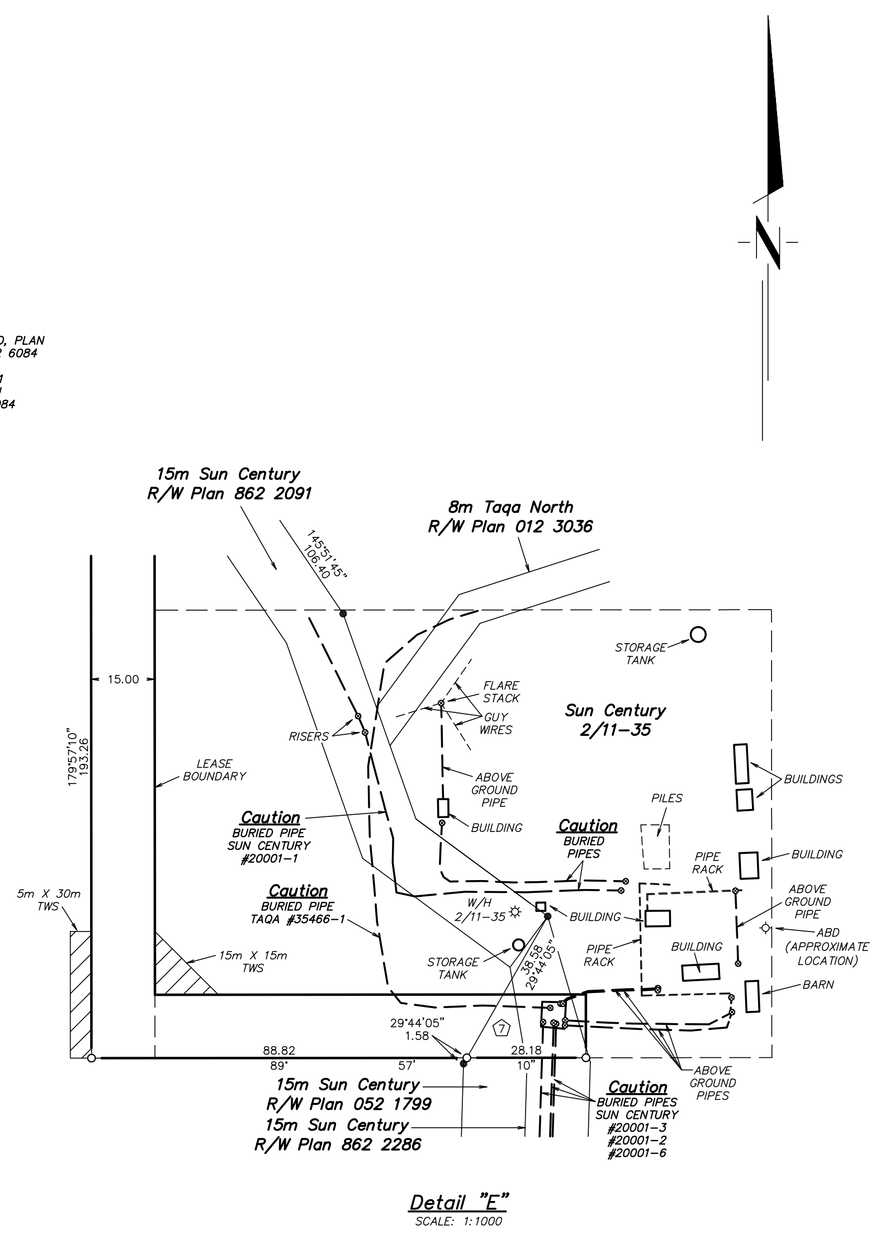

Detail "E"
SCALE: 1:1000

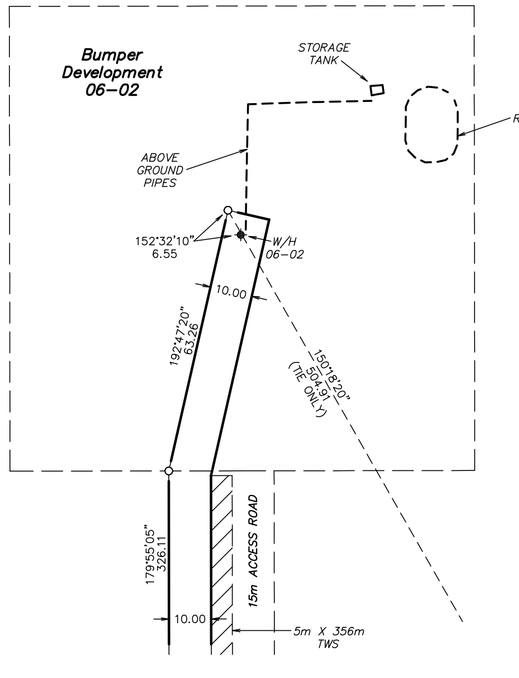

Detail "A"
SCALE: 1:1000

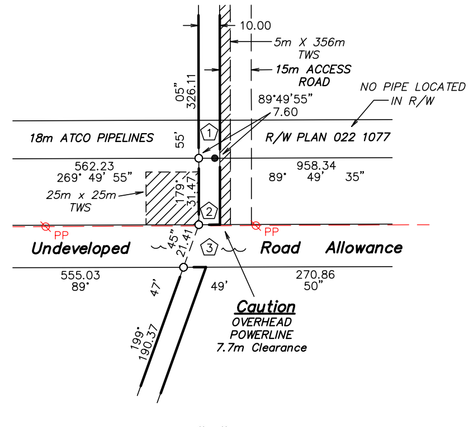

Detail "B"
SCALE: 1:2000

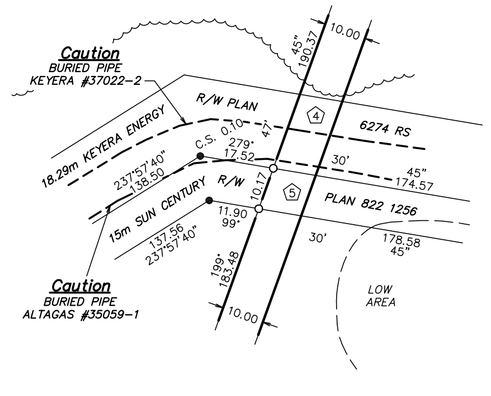

Detail "C"
SCALE: 1:1000

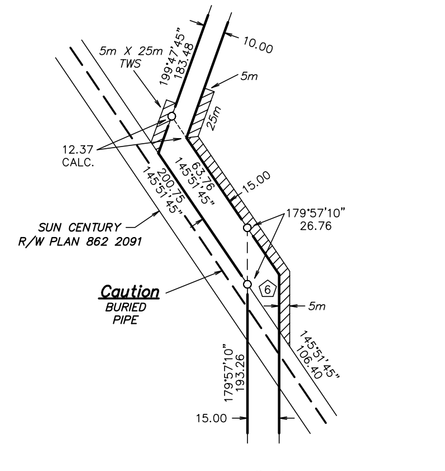

Detail "D"
SCALE: 1:2000

REVISION	DATE	DESCRIPTION
1	Oct. 31, 2013	REV. ROUTE NW 35-43-1-5
0	Oct. 21, 2013	ISSUE

DRAWN BY: RFP

CHK'D BY: KV

BEMOCO LAND SURVEYING LTD
100, 6040-47th AVENUE
RED DEER, ALBERTA,
PHONE: 403-342-2611

FILE No.
W-005-13 const

G. HERMAN GROUP INC.

SURVEYOR

KEVIN VENNARD, A.L.S.

SURVEYED BETWEEN THE DATES OF OCTOBER 7th, 2013 AND _____ IN ACCORDANCE WITH THE PROVISIONS OF THE SURVEYS ACT.

ALBERTA LAND SURVEYORS' ASSOCIATION PERMIT NUMBER P 090 BEMOCO LAND SURVEYING LTD.

LAND TITLES

PLAN No.
ENTERED AND REGISTERED
ON _____
INSTRUMENT No. _____

_____
A.D. REGISTRAR

PIPELINE R/W PREPARED FOR:

G. HERMAN GROUP INC.

CONSTRUCTION DRAWING

PLAN SHOWING SURVEY OF

PIPELINE RIGHT OF WAY

THROUGH THE

S.W. 1/4 Sec. 2, Twp. 44, Rge. 1, W. 5 Mer.

AND THROUGH THE

N.W. 1/4 Sec. 35, Twp. 43, Rge. 1, W. 5 Mer.

ALL WITHIN THE

S.W. 1/4 Sec. 2, Twp. 44, Rge. 1, W. 5 Mer.

AND

N.W. 1/4 Sec. 35, Twp. 43, Rge. 1, W. 5 Mer.

PONOKA COUNTY

ALBERTA

2013

NOTES:

STATUTORY IRON POSTS FOUND ARE SHOWN THUS:- ●
STATUTORY IRON POSTS PLACED ARE SHOWN THUS: ○ AND ARE MARKED P090.
TEMPORARY POINTS ARE SHOWN THUS:- x
GAS PRODUCING WELLS ARE SHOWN THUS:- ☼
ABANDONED WELLS ARE SHOWN THUS: ◇
OIL PRODUCING WELLS ARE SHOWN THUS:- ◆
DISTANCES ARE SHOWN IN METRES AND DECIMALS THEREOF.
AREA TO BE REGISTERED IS BOUNDED THUS _____
THE GEO-REFERENCED POINT IS A FOUND STATUTORY IRON POST (E 1/4 34-43-1-5) AND IS SHOWN THUS - ⊙ RP
WITH UTM NAD 83 (ORIGINAL) CO-ORDINATES OF: 5,848,420.74 N
699,076.40 E
COMBINED SCALE FACTOR: 0.999939
REFERENCE MERIDIAN: 117°W
PLAN BEARINGS ARE ASSUMED FROM PLAN 862 2091. THE CORRESPONDING GRID BEARING OF 357°58'46" IS UTM NAD 83, DERIVED FROM ATS V4.1 COORDINATES FROM E 1/4 34-43-1-5 TO NE 34-43-1-5.
BEMOCO LAND SURVEYING LTD. IS NOT RESPONSIBLE FOR ANY OMISSIONS TO THIS PLAN CONCERNING BURIED CABLES, PIPELINES, ETC. LOCATION OF THOSE SHOWN ON THIS PLAN ARE APPROXIMATE AND ARE TO ASSIST THE PHYSICAL LOCATION AT THE TIME OF CONSTRUCTION.
CROSSINGS ARE SHOWN THUS:- (1)
LOCATION OF UTILITIES TO BE VERIFIED BY UTILITY COMPANY PRIOR TO CONSTRUCTION.
ALBERTA 1st CALL (1-800-424-3447)
PIPELINE LICENSE INFORMATION WAS OBTAINED FROM ABACUS DATAGRAPHICS.

ABBREVIATIONS:

A ..... Arc	MR ..... Municipal Reserve
ASCM ..... Alberta Survey Control Marker	P ..... Standard Brass Cap
C. of T. ..... Certificate of Title	PI. ..... Placed
C.S. ..... Counter Sunk	POS. ..... Position
CH.M. ..... Check Measured	PUL ..... Public Utility Lot
Calc. ..... Calculated	R ..... Radius
D ..... Delta	(R) ..... Radial Bearing
ER ..... Environmental Reserve	Rge. ..... Range
EST. ..... Established	RE-EST. ..... Re-established
FD ..... Found	R/W ..... Right of Way
FD No MK .... Found no Mark	SR ..... School Reserve
HA ..... Hectares	Sec. ..... Section
I. ..... Statutory Iron Post	TEMP. ..... Temporary
Mer. ..... Meridian	Twp. ..... Township
MK'D ..... Marked	WIT ..... Witness
Mp ..... Marker Post	T.W.S. ..... Temporary Work Space

SCALE = 1 : 5000

METRIC
0 50 100 250 500